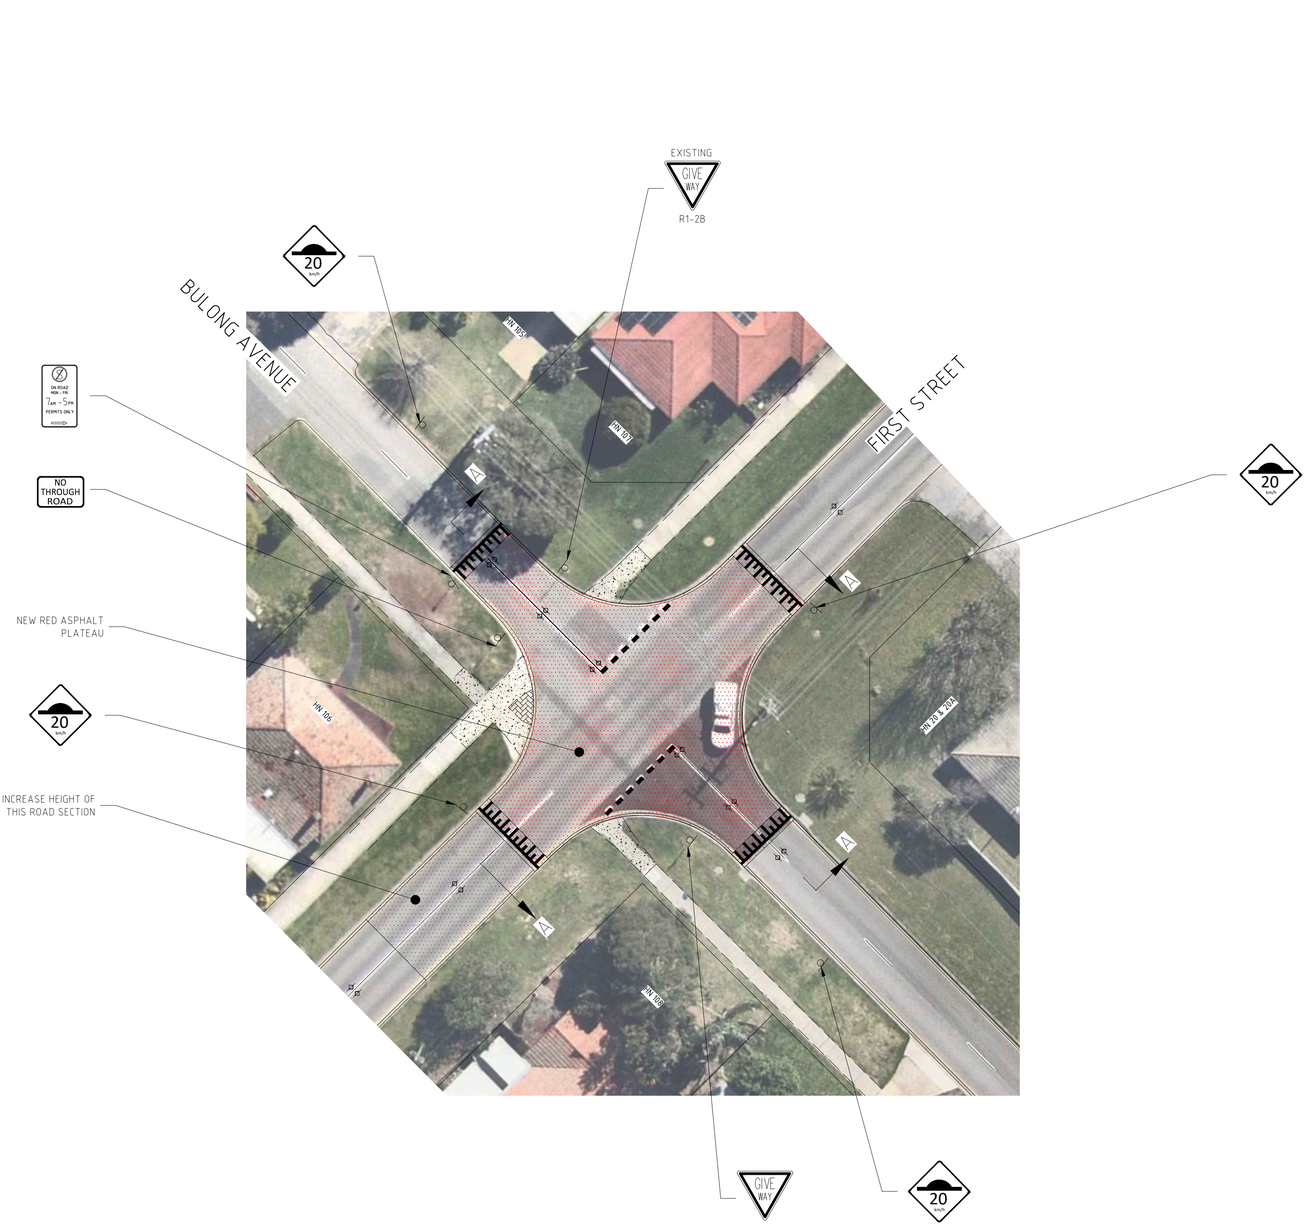

LEGEND

- PAVEMENT MARKING
- SIGN
- RAISED REFLECTIVE PAVEMENT MARKER
- NEW RED ASPHALT RAISED PLATEAU
- NEW RAISED ROAD SECTION
- REINSTATE CONCRETE FOOTPATH

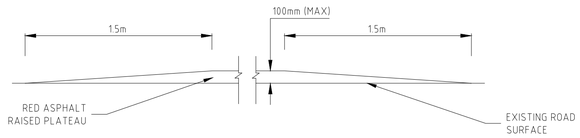

SECTION A-A - PLATEAU CONSTRUCTION DETAIL

SCALE: NTS

DIAL BEFORE YOU DIG www.1100.com.au

LEGEND - STORMWATER

DRAINAGE	EXISTING	PROPOSED
CONCRETE MANHOLE		
TRAFFICABLE MANHOLE		
GULLY , SEP , SEG		
STORMWATER DRAINAGE LINE	D	

LEGEND - SERVICES

PUBLIC UTILITIES

WATER	VALVE, HYDRANT	W
GAS	VALVE	G
TELECOM	MANHOLE, PITS, PILLAR	T
SEWER	MANHOLE	S
U/GPOWER POLES , LIGHT , STAY		E
OPTICAL FIBRE		OF
CRITICAL SERVICE		

LEGEND - CONSTRUCTION WORKS

	EXISTING	PROPOSED
ROAD CENTRELINE		
KERB (SM)		
KERB (LAYBACK)		
KERB (FLUSH)		
FOOTPATH / CROSSOVER		
LEVELS / SETOUT	10.92	11.03
HANDRAIL		
PRAM RAMP		
STATION, SSM / TBM		

REVISION

DRAWN	No	DATE	DETAILS	CAD FILENAME: 60-25.DWG
C.B.	A	15.01.26	ISSUED FOR PUBLIC INFORMATION	

CITY OF BELMONT

SURVEY	
JOB No.	
DESIGNER	
DRAWN	
E2	
CHECKED	
AUTHORISED	

FIRST STREET

BULONG AVENUE INTERSECTION

RAISED INTERSECTION

SCALES	DATE DRAWN	ORIG DWG SIZE	SHEET No. (X/X)	REVISION NUMBER	DRAWING No.
1 : 250 UON (0m 5m 10m)	01.12.25	A1	1/1	A	60-25

DATUM
HORIZONTAL - PCG 94
VERTICAL - AHD